LEGEND

FV FLUMED VENT
CV CEILING VENT
P.P.T PLUNKETT PROMOTIONAL TILES
DIRECT WIRED SMOKE DETECTOR TO AS 3786
EXHAUST FAN (FLUMED)
EXHAUST FAN (UNFLUMED)
ROOF MOUNTED ROTARY VENT

NOTE:
1. DO NOT SCALE FROM DRAWINGS
2. ALL INTERNAL DIMENSIONS ARE TO BRICK SIZES, NOT FINISHED SIZES
3. CEILING LEVEL AT 28c UNLESS NOTED OTHERWISE.
4. THE CONSTRUCTION DETAILS REFERRED TO IN THESE. DOCUMENTS DO NOT FORM PART OF THE CONTRACT DOCUMENTS & MAY BE CHANGED AT ANY TIME WITHOUT NOTICE, AT THE BUILDER'S DISCRETION
5. POSITIONS OF DOWNPIPES AND ROTARY ROOF VENTS ARE INDICATIVE ONLY & MAY BE CHANGED AT THE BUILDER'S DISCRETION
6. INTERNAL DOORS AS PER ADDENDA

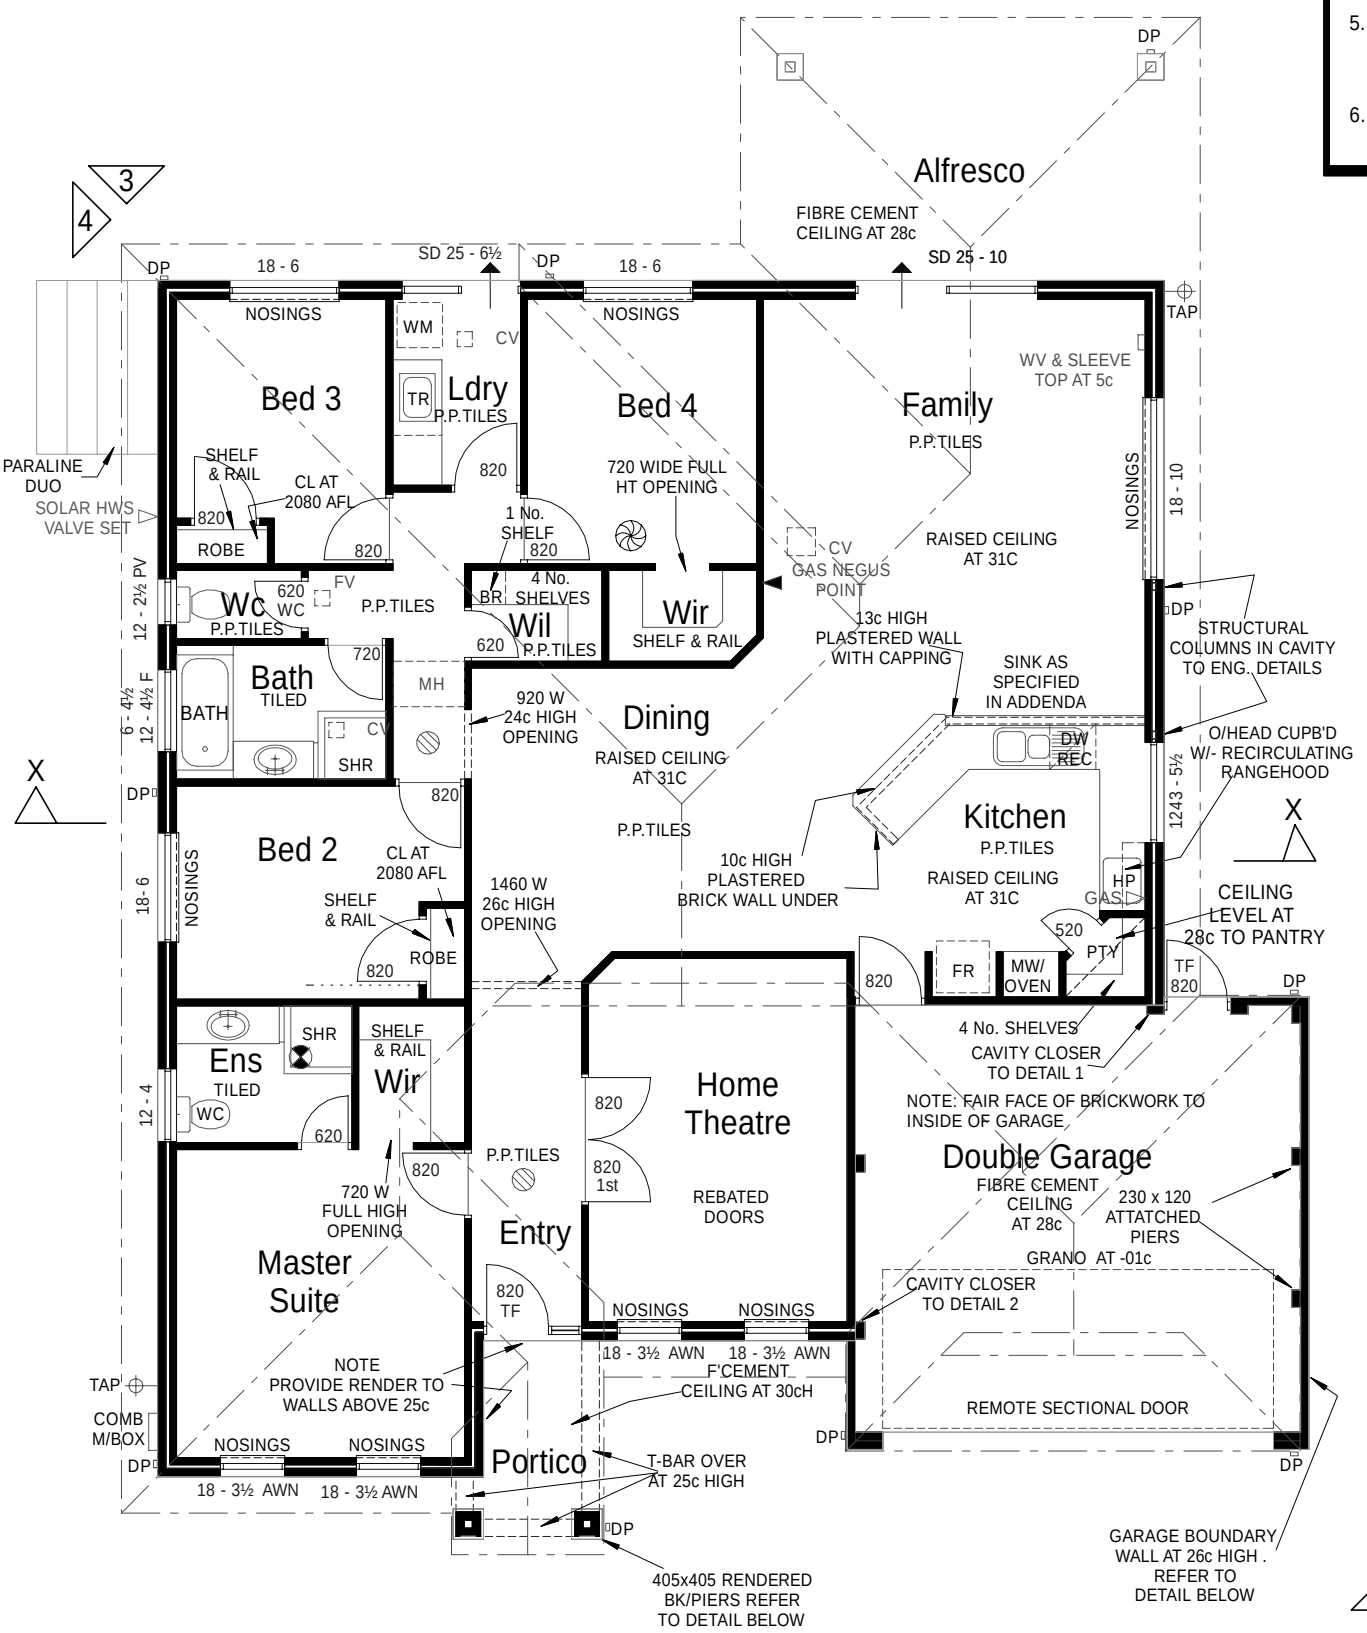

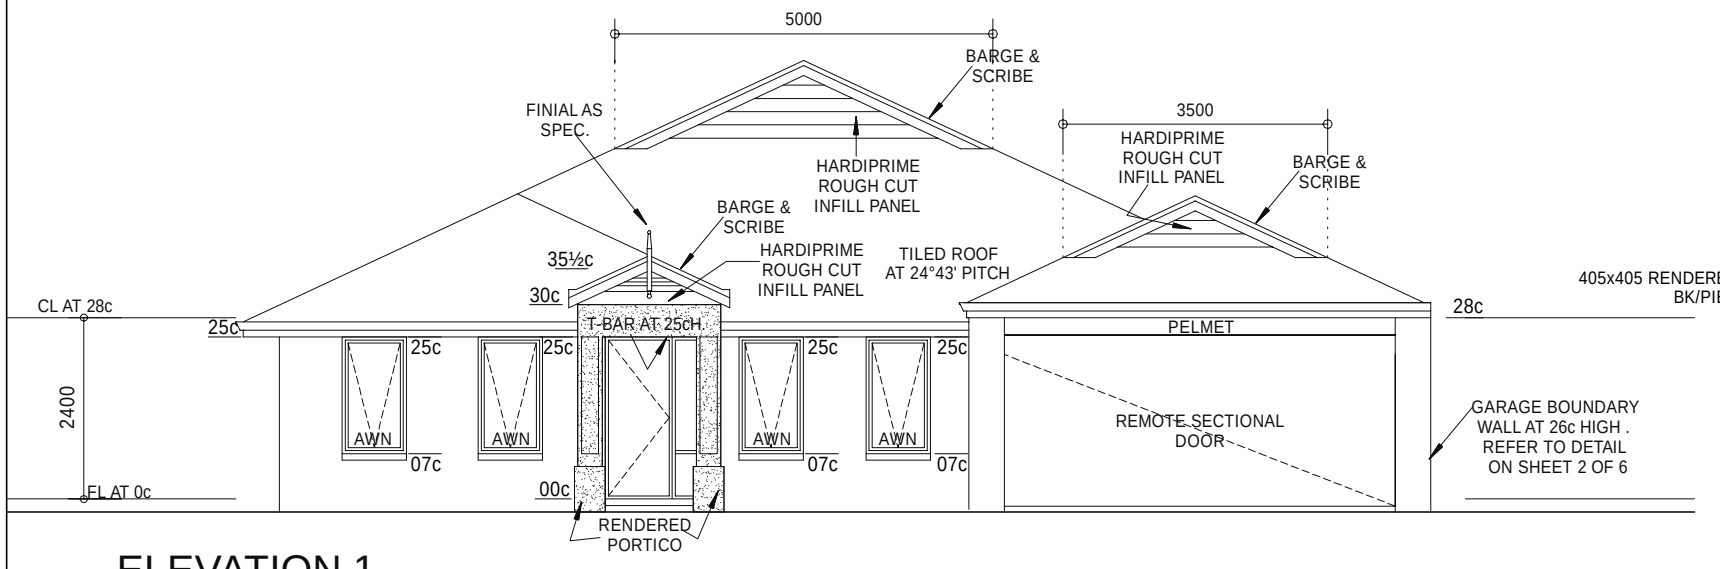

ELEVATION 1

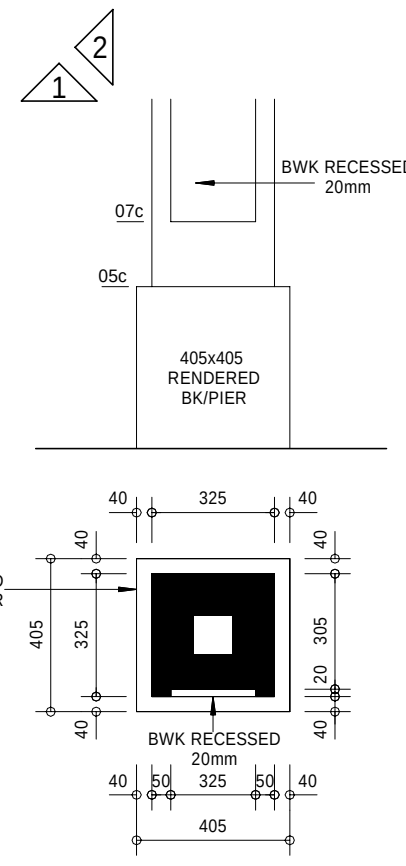

BRICK PIER DETAIL

SCALE 1:20

HOUSE	176.38 m²
GARAGE	34.46 m²
ALFRESCO	15.36 m²
VERANDAH	4.25 m²
TOTAL GF AREA	**230.45 m²**
PERIMETER	58.28 m

SINCE 1903
PLUNKETT PROJECTS
A DIVISION OF WESTCOURT LTD
34 Burton Street
Cannington WA 6107
PO Box 379
Victoria Park WA 6979
Ph 9333 4000
Fx 9258 4088
www. plunketthomes.com.au
REG 7995
ABN 98 009 250 373

© THIS DOCUMENT IS COPYRIGHT AND MAY NOT BE REPRODUCED BY ANY MEANS WITHOUT WRITTEN PERMISSION FROM THE MANAGEMENT OF WESTCOURT LTD

REVISIONS
-
-
-
-
-
-
-
-
-
-

MODEL DESCRIPTION	DRAWING DESCRIPTION
PEMBERTON MODERN	FLOOR PLAN
TYPE: STANDARD FACE	SCALE: 1 : 100
SPECIFICATION: SOVEREIGN	DRAWN: XXX
CODE:	DATE: XX.XX.XX

CLIENT: WATSON PROPERTY GROUP

JOB ADDRESS:

JOB No.